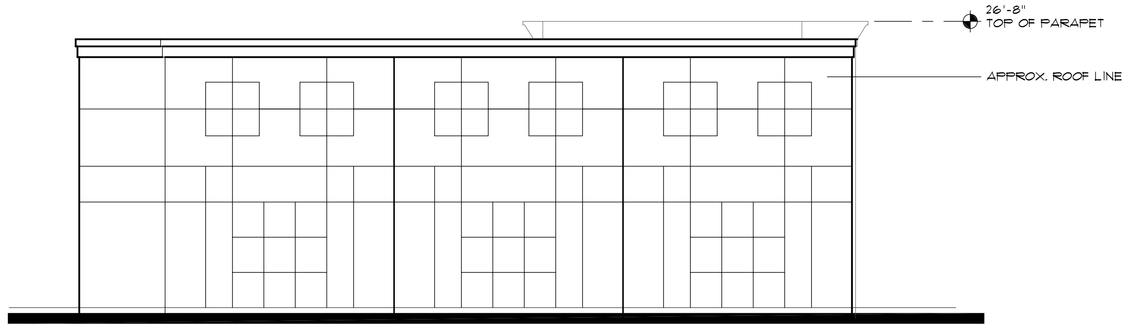

NORTH ELEVATION

SCALE: 1/8"= 1'-0"

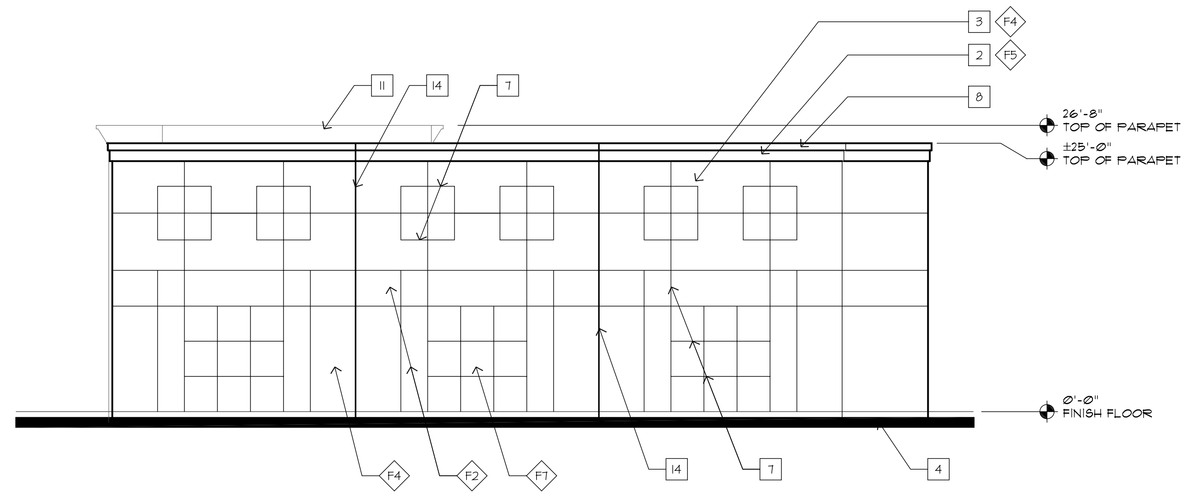

EAST ELEVATION

SCALE: 1/8"= 1'-0"

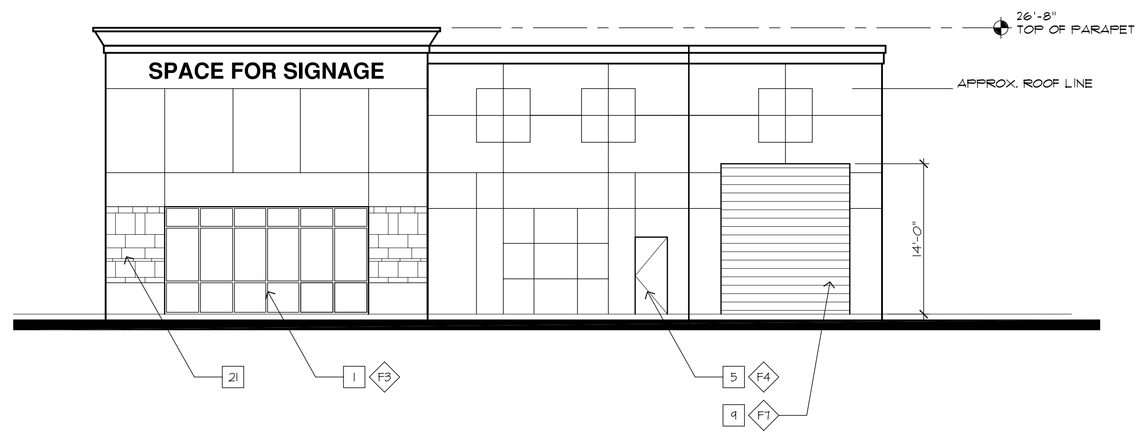

SOUTH ELEVATION

SCALE: 1/8"= 1'-0"

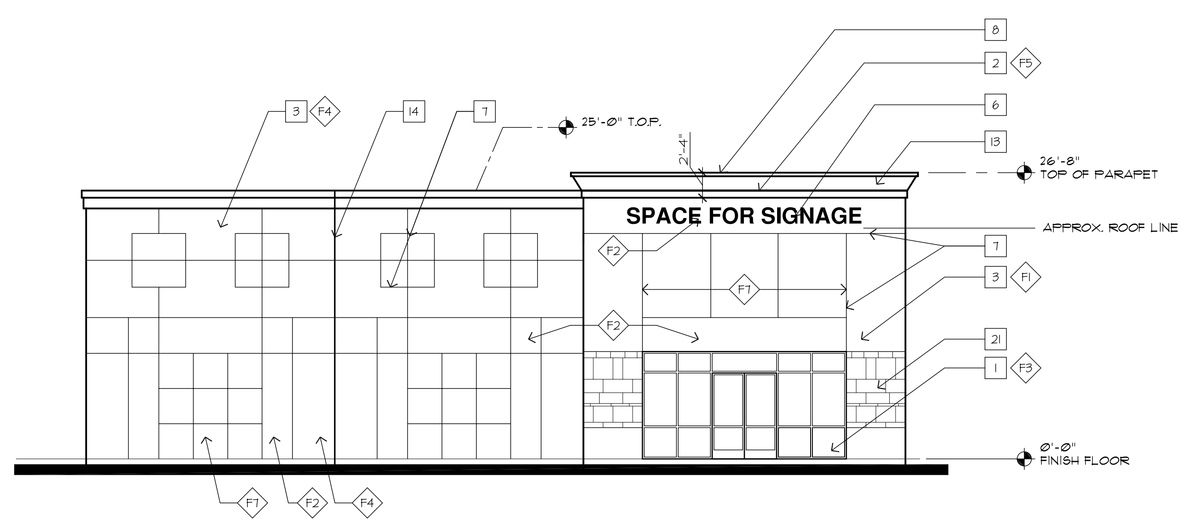

WEST ELEVATION

SCALE: 1/8"= 1'-0"

VICINTY MAP

KEY NOTES

** **KEYNOTES SHOWN ON ELEVATIONS ARE REPETATIVE & TYPICAL FOR ALL, U.N.O.**

1. RECESSED STOREFRONT SYSTEM: VISTEON GREEN 2000 GLASS, SET IN FRONT GLAZED, CLEAR BRUSHED FINISH ALUMINUM STOREFRONT SYSTEM
2. CORNICE
3. SMOOTH FINISH CONCRETE TILT-UP PANEL, PAINTED PER COLOR SCHEDULE BELOW
4. APPROXIMATE LINE OF FINISH GRADE
5. HOLLOW CORE METAL DOOR, PAINTED TO MATCH BUILDING COLOR
6. SPACE FOR SIGNAGE. SIGNAGE BY OTHERS.
7. 3/4" REVEAL
8. GAB FLASHING, PAINTED TO MATCH CORNICE
9. METAL OVERHEAD ROLL-UP METAL DOOR, PAINT TO MATCH BLDG. MAIN COLOR
10. ACCENT COLOR (SEE COLOR SCHEDULE BELOW)
11. ARCHITECTURAL ELEMENT BEYOND
12. NOT USED
13. TOWER ELEMENT EXTENDING ABOVE ROOF LINE TO SCREEN ROOF TOP UNIT FROM VIEW
14. PANEL JOINT
15. NOT USED
16. NOT USED
17. NOT USED
18. NOT USED
19. ACCENT COLOR
20. METAL CANOPY
21. DECORATIVE STONE

EXTERIOR COLORS

- F1 DE 5180 SPANISH PEANUT
- F2 DEC 734 GOLDEN GATE
- F3 VISTEON GREEN 2000
- F4 DE 5270 APPLE CIDER
- F5 DEN 341 SWISS COFFEE
- F6 DE 5573 DILL PICKLE
- F7 DEC 706 ROSEWOOD

KEY PLAN

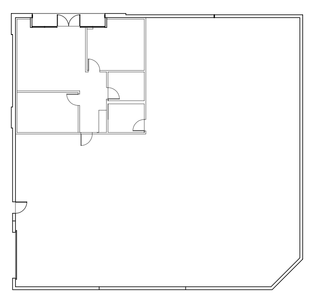

REFERENCE NORTH

GGM architects
ARCHITECTURE PLANNING
31 JOURNEY, STE 100
ALISO VIEJO, CA 92656
phone 949-831-0338
facsimile 949-362-9781
www.ggmarchitects.com

All production & intellectual property rights reserved

PROJECT OWNER:
ELSINORE WEST L.L.C.
2838 Via Amapola
San Clemente, CA 92673
ph: 949-218-7908
fax: 949-498-0841

PROJECT NAME:
ELSINORE WEST BUSINESS PARK
LAKE ELSINORE, CALIFORNIA
ASSESSOR'S PARCEL NOS. 377-190-002, 003, 004

REVISIONS

No.	Description	By

This drawing is the property of
- GGM ARCHITECTS -
All production & intellectual property rights reserved.
These (and all related documents and material) shall not be reproduced, copied, lent or disposed of directly or indirectly nor used for any purpose other than that for which it is specifically furnished and must be returned to GGM ARCHITECTS, on completion of work, if requested.
Copyright 2005 - GGM ARCHITECTS

PERMIT DATE	
BID DATE	
DRAWN	DE
CHECKED	AL
DATE	11-13-2007
SCALE	
JOB NO.	1605
SHEET NAME	BUILDING 2 EXTERIOR ELEVATIONS

Original Drawing Sheet is 30" x 42"

SHEET

A3.1